NACY OFFICE BUILDING
North Wing Flooring

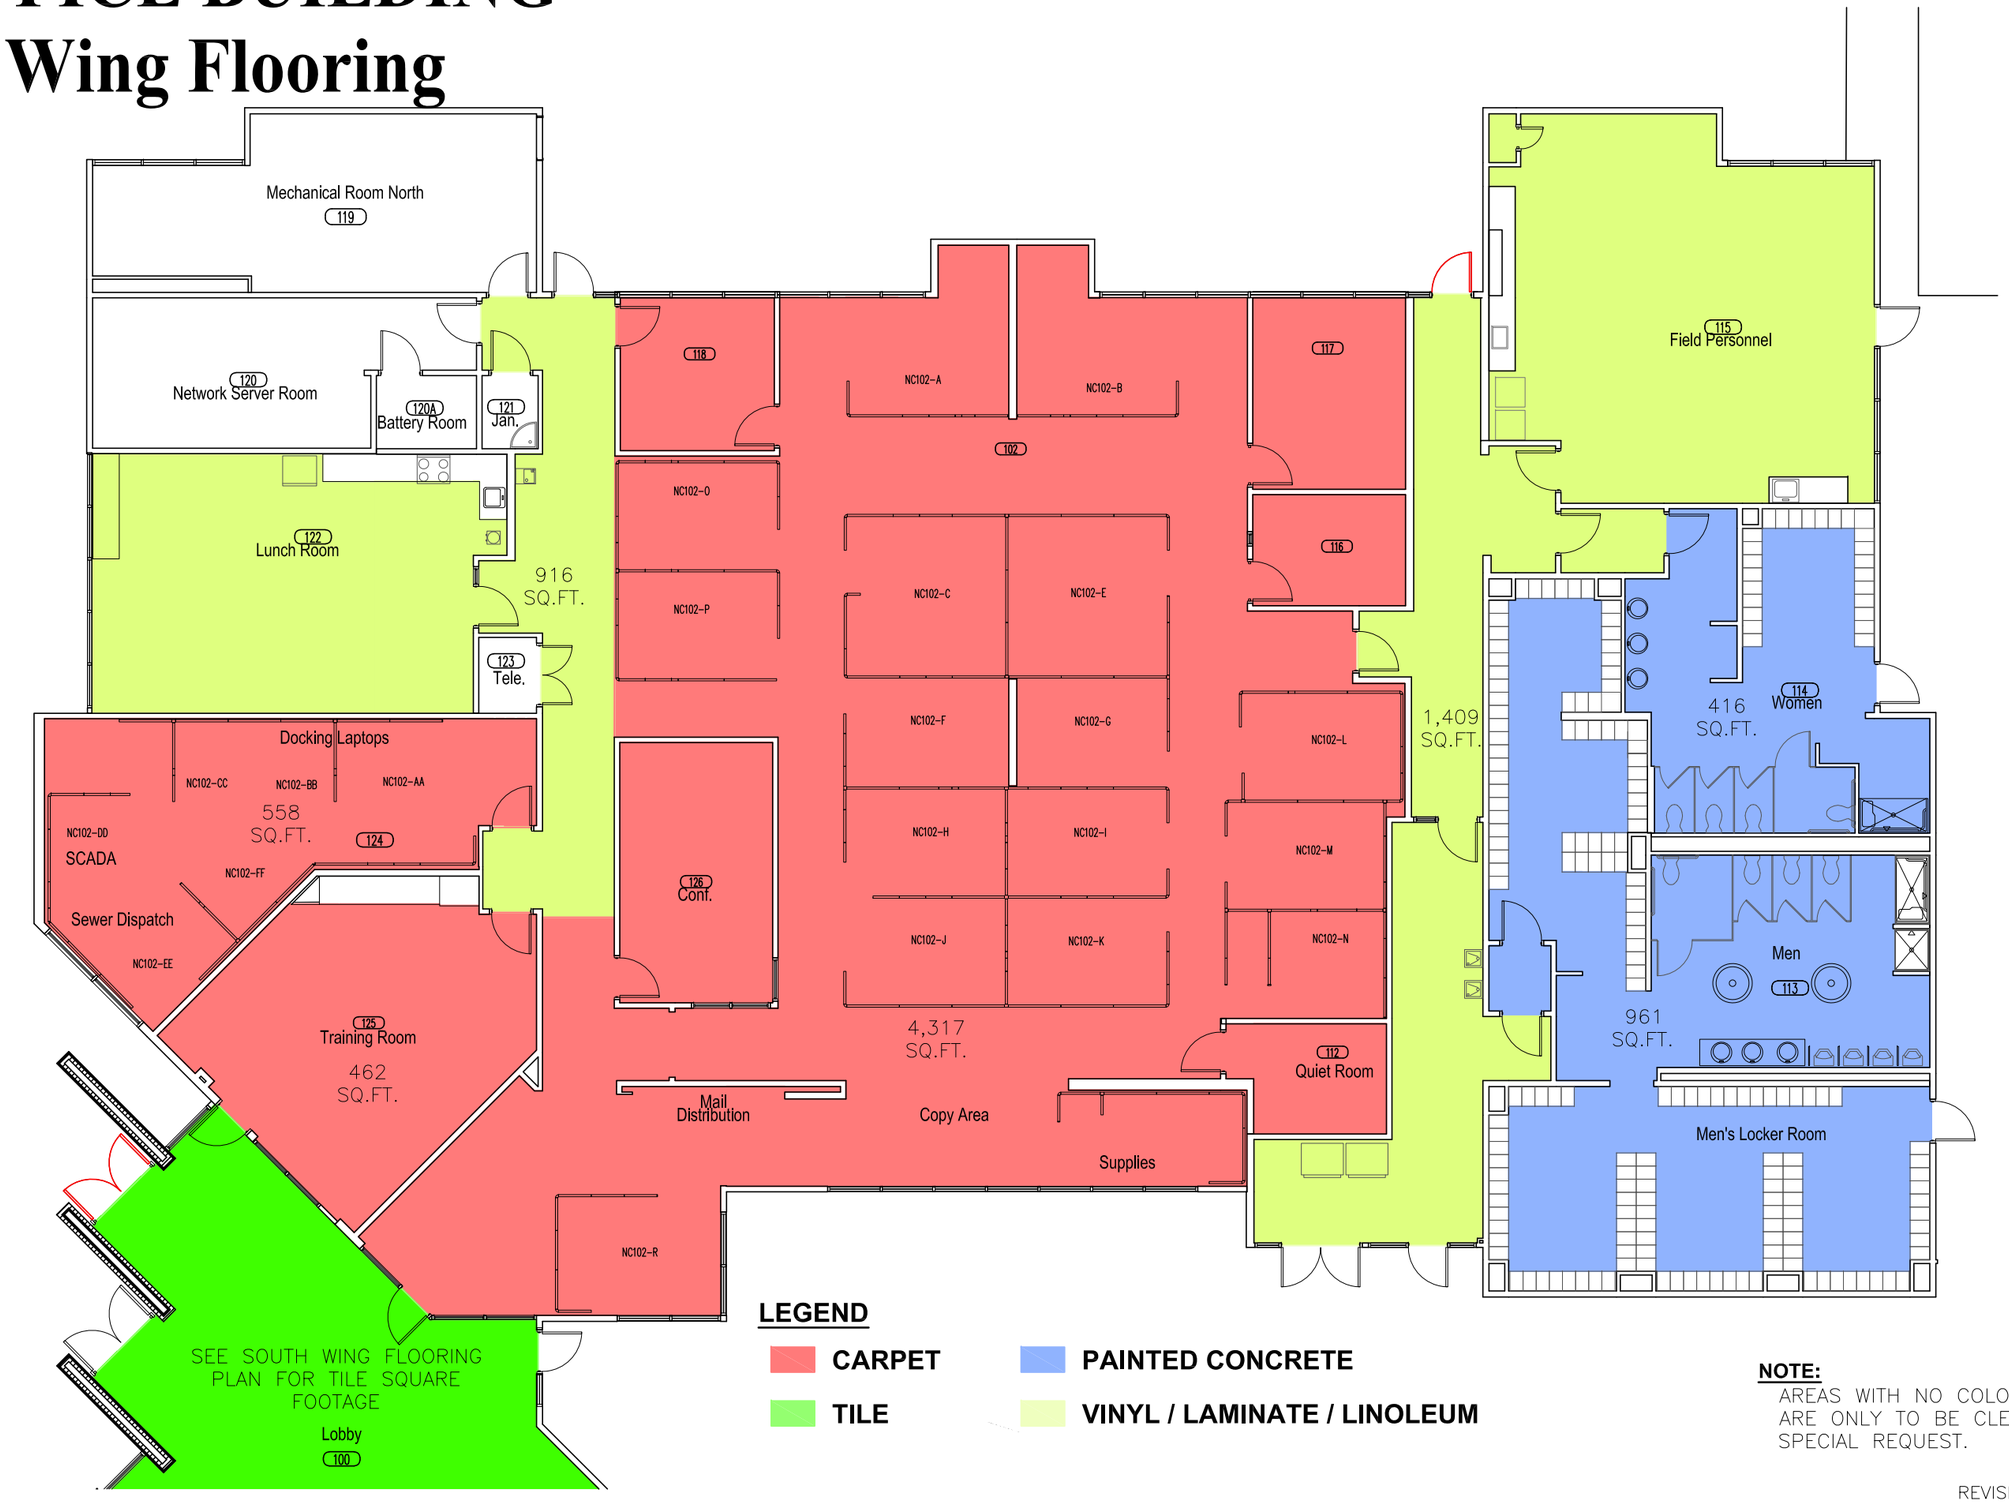

NOTE:
AREAS WITH NO COLOR CODING ARE ONLY TO BE CLEANED BY SPECIAL REQUEST.

REVISED: 9/3/20

NACY OFFICE BUILDING
South Wing Flooring

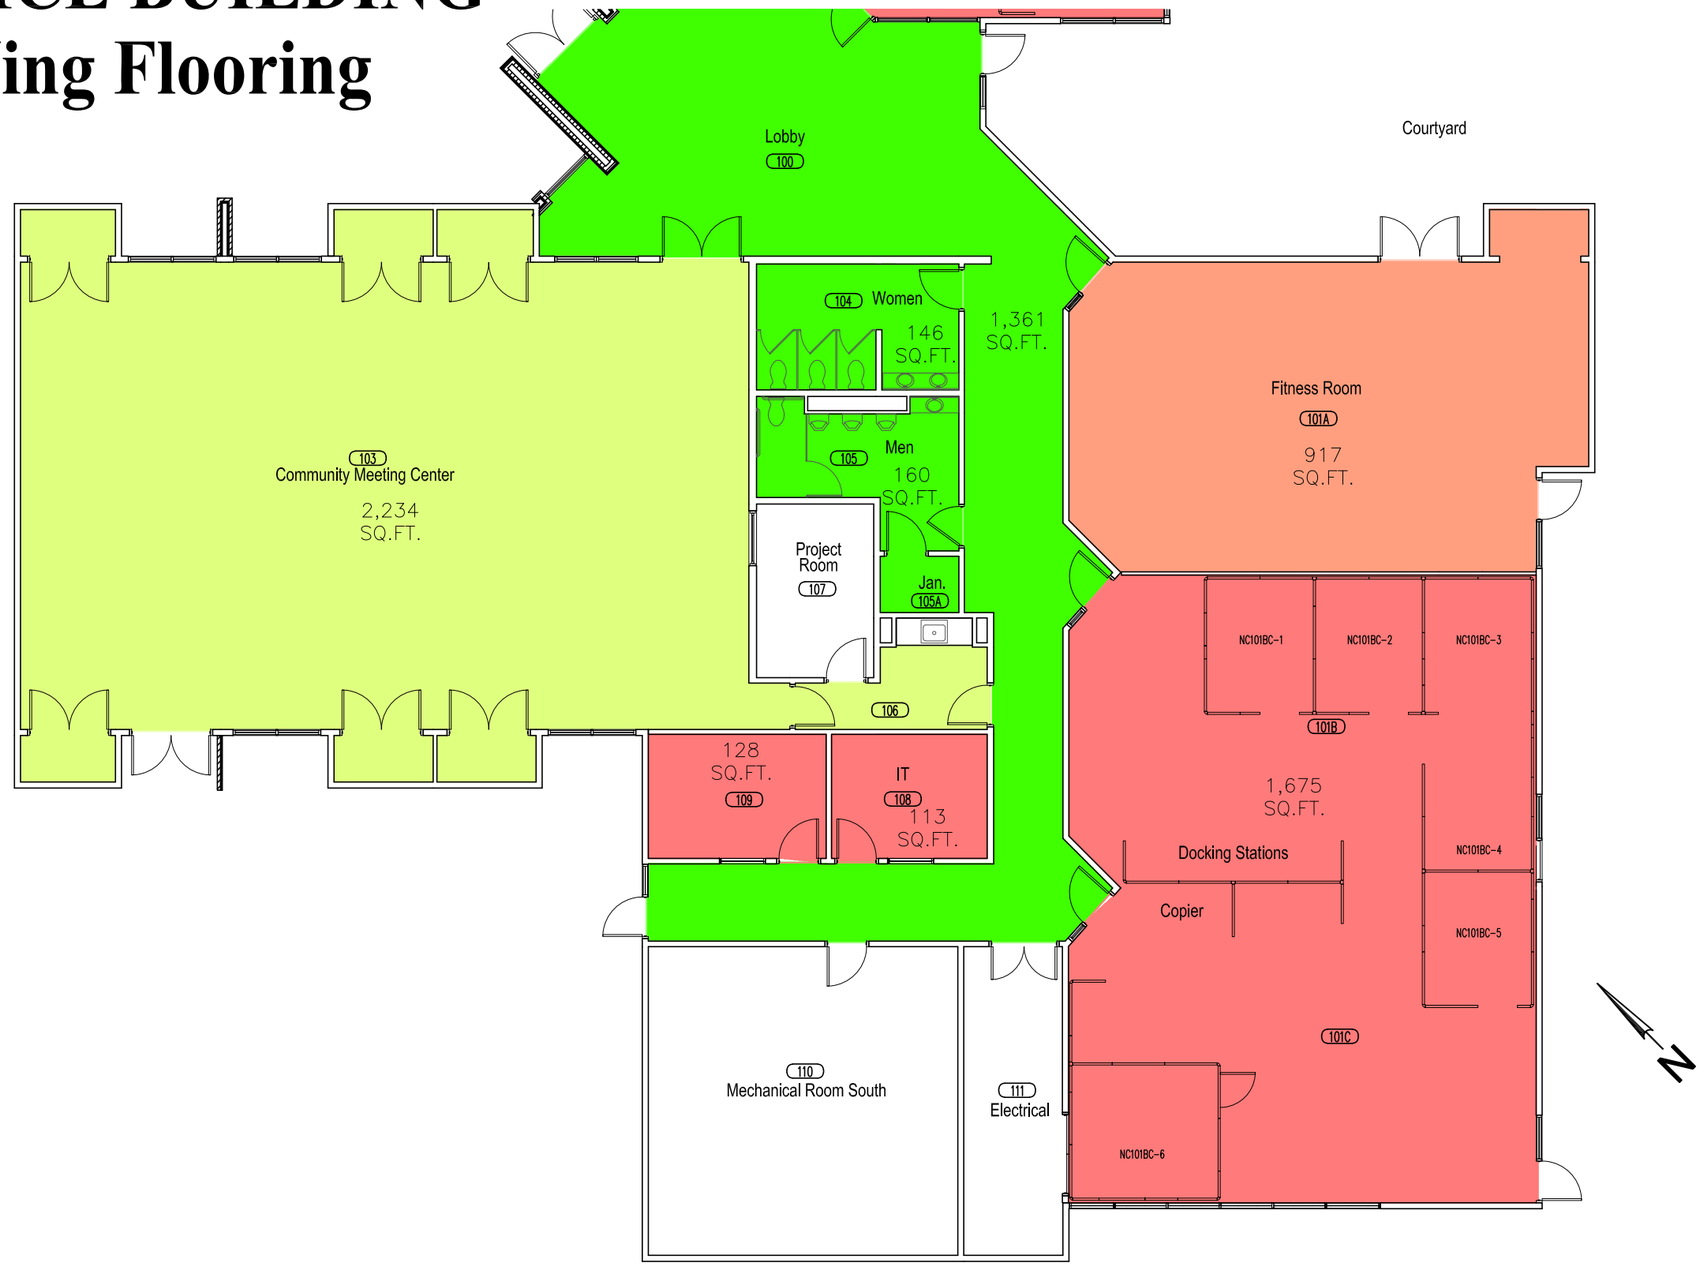

LEGEND

- CARPET
- TILE
- PAINTED CONCRETE
- RUBBER MATS
- VINYL / LAMINATE / LINOLEUM

NOTE:
AREAS WITH NO COLOR CODING ARE ONLY TO BE CLEANED BY SPECIAL REQUEST.

REVISED: 9/3/20

NACY WAREHOUSE
Flooring

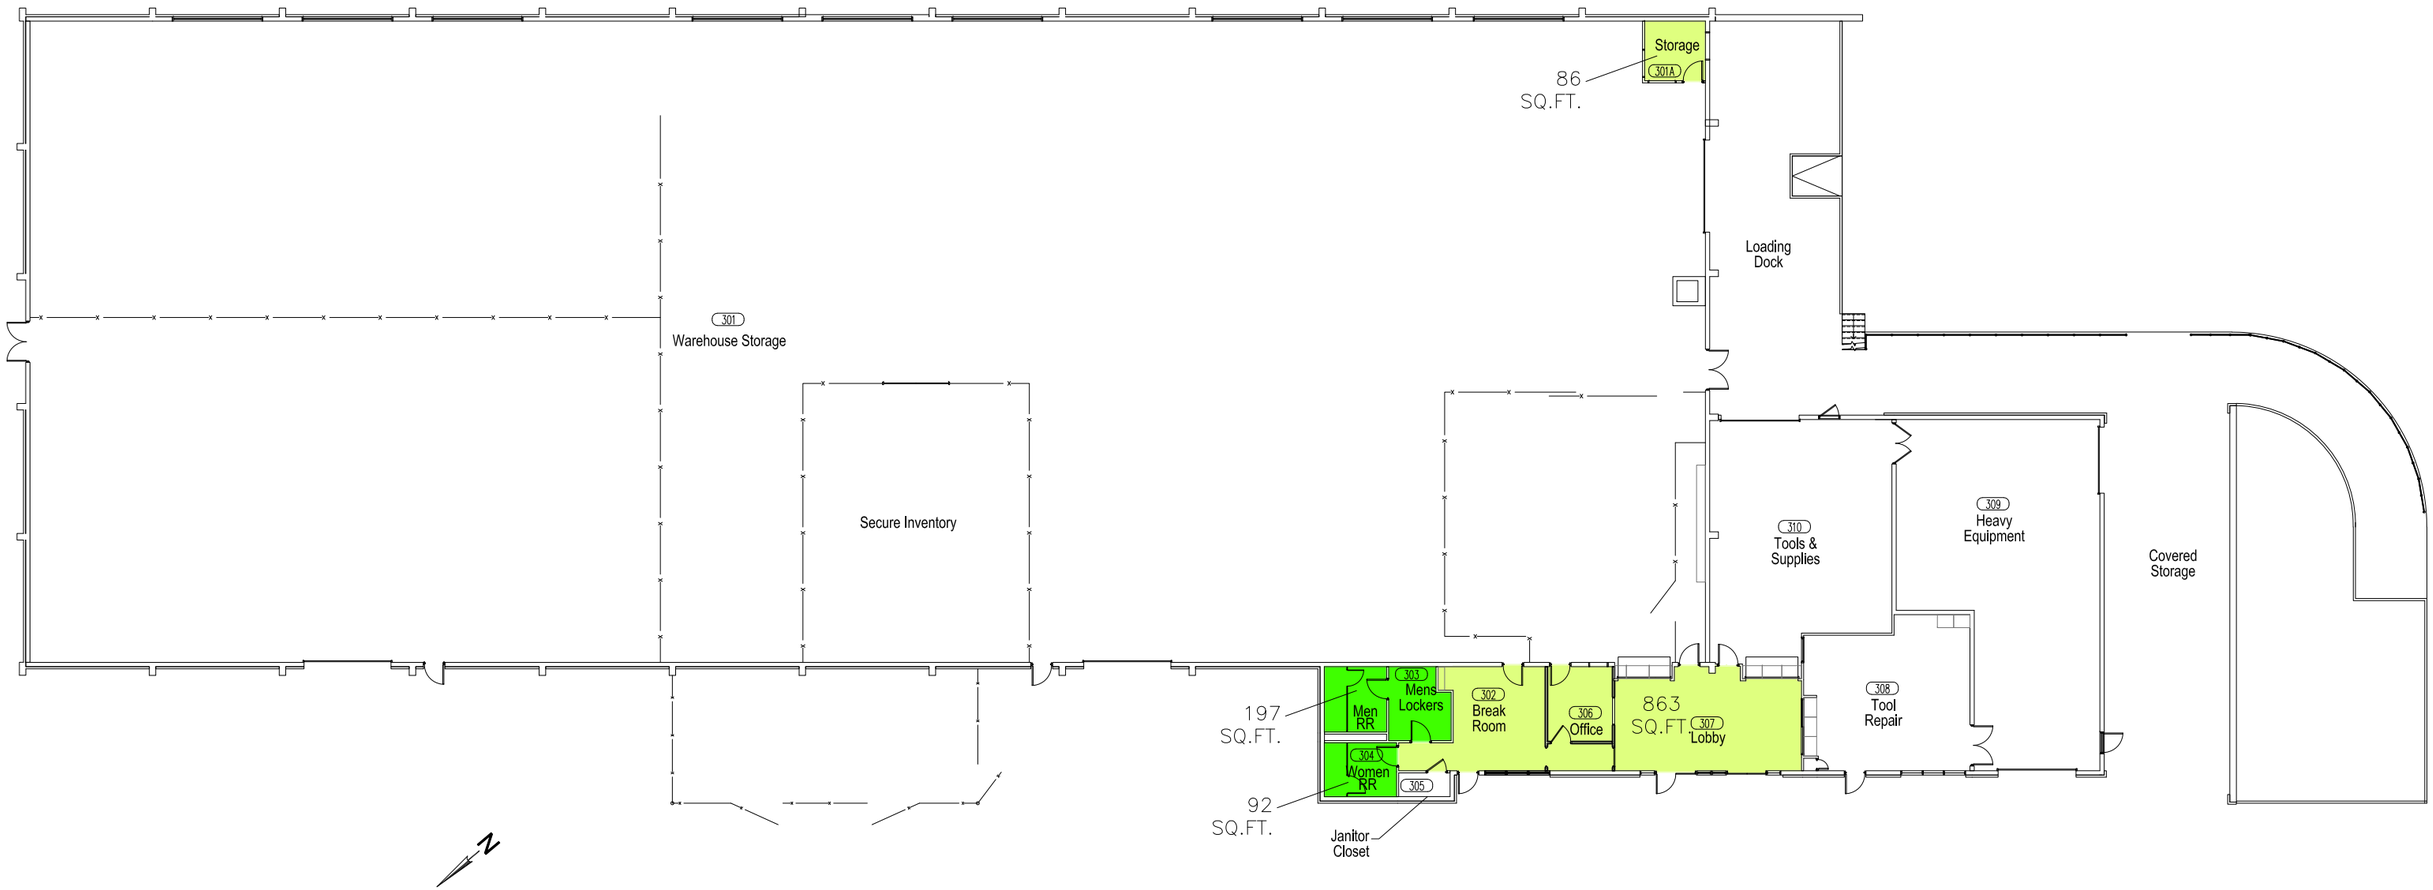

LEGEND

TILE

VINYL / LAMINATE / LINOLEUM

NOTE:
AREAS WITH NO COLOR CODING ARE ONLY TO BE CLEANED BY SPECIAL REQUEST.

REVISED: 9/3/20

NACY GARAGE BUILDING
Flooring

LEGEND

TILE

VINYL / LAMINATE / LINOLEUM

NOTE:
AREAS WITH NO COLOR CODING ARE ONLY TO BE CLEANED BY SPECIAL REQUEST.

REVISED: 9/3/20

NACY GUARD HOUSE
Flooring

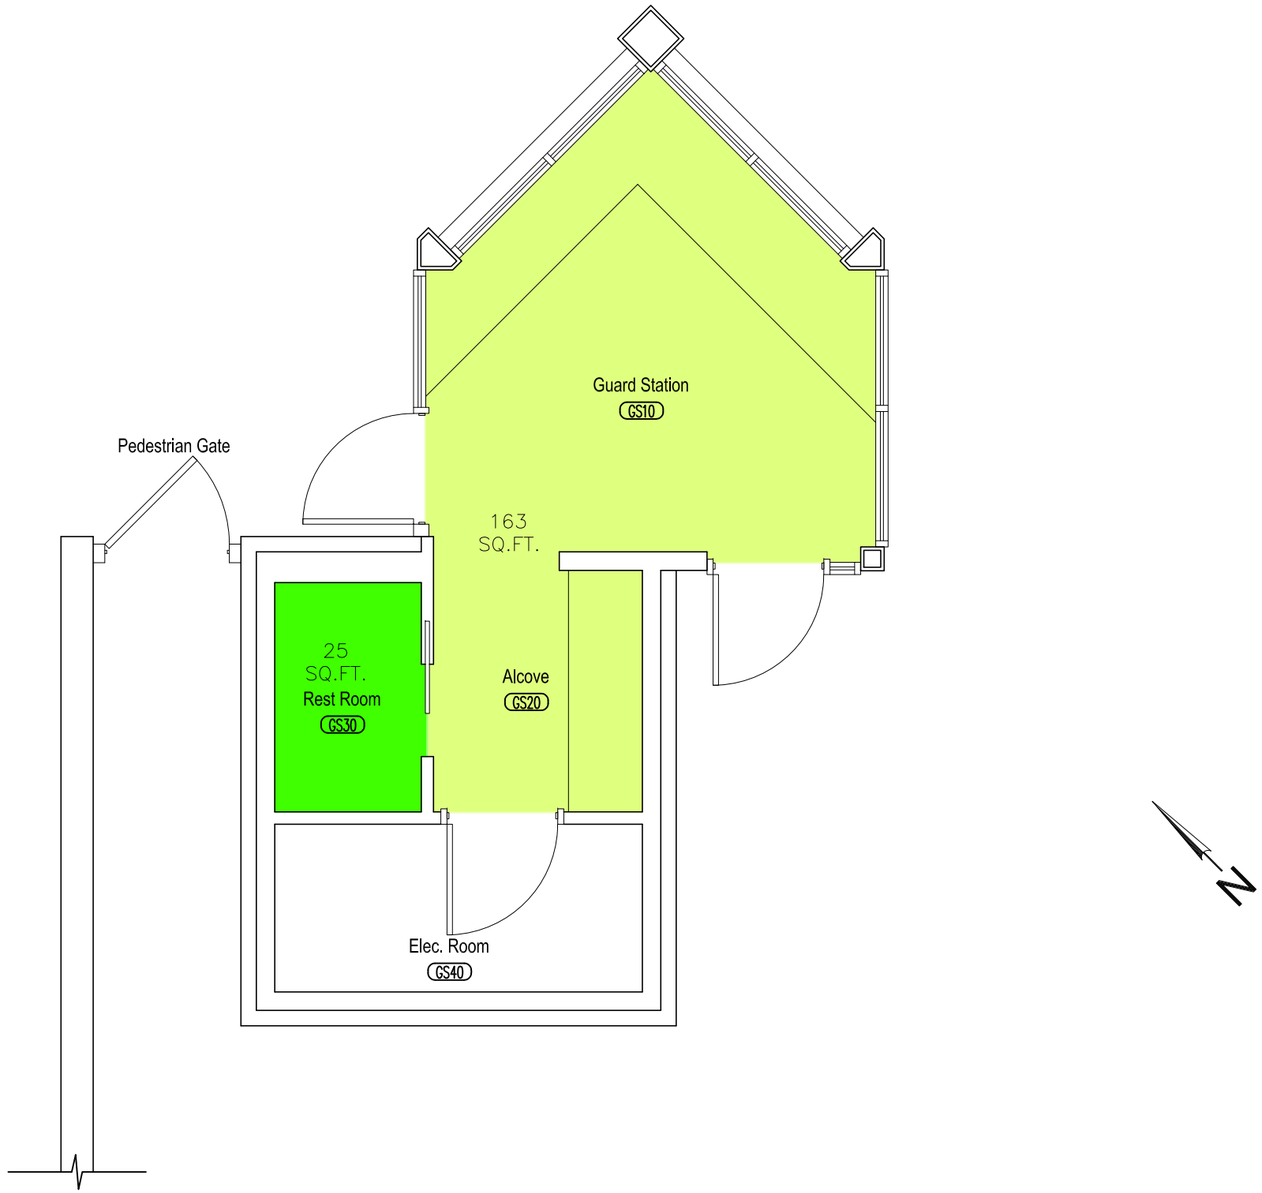

LEGEND

- **TILE**
- **VINYL / LAMINATE / LINOLEUM**

NOTE:
AREAS WITH NO COLOR CODING ARE ONLY TO BE CLEANED BY SPECIAL REQUEST.

REVISED: 9/3/20